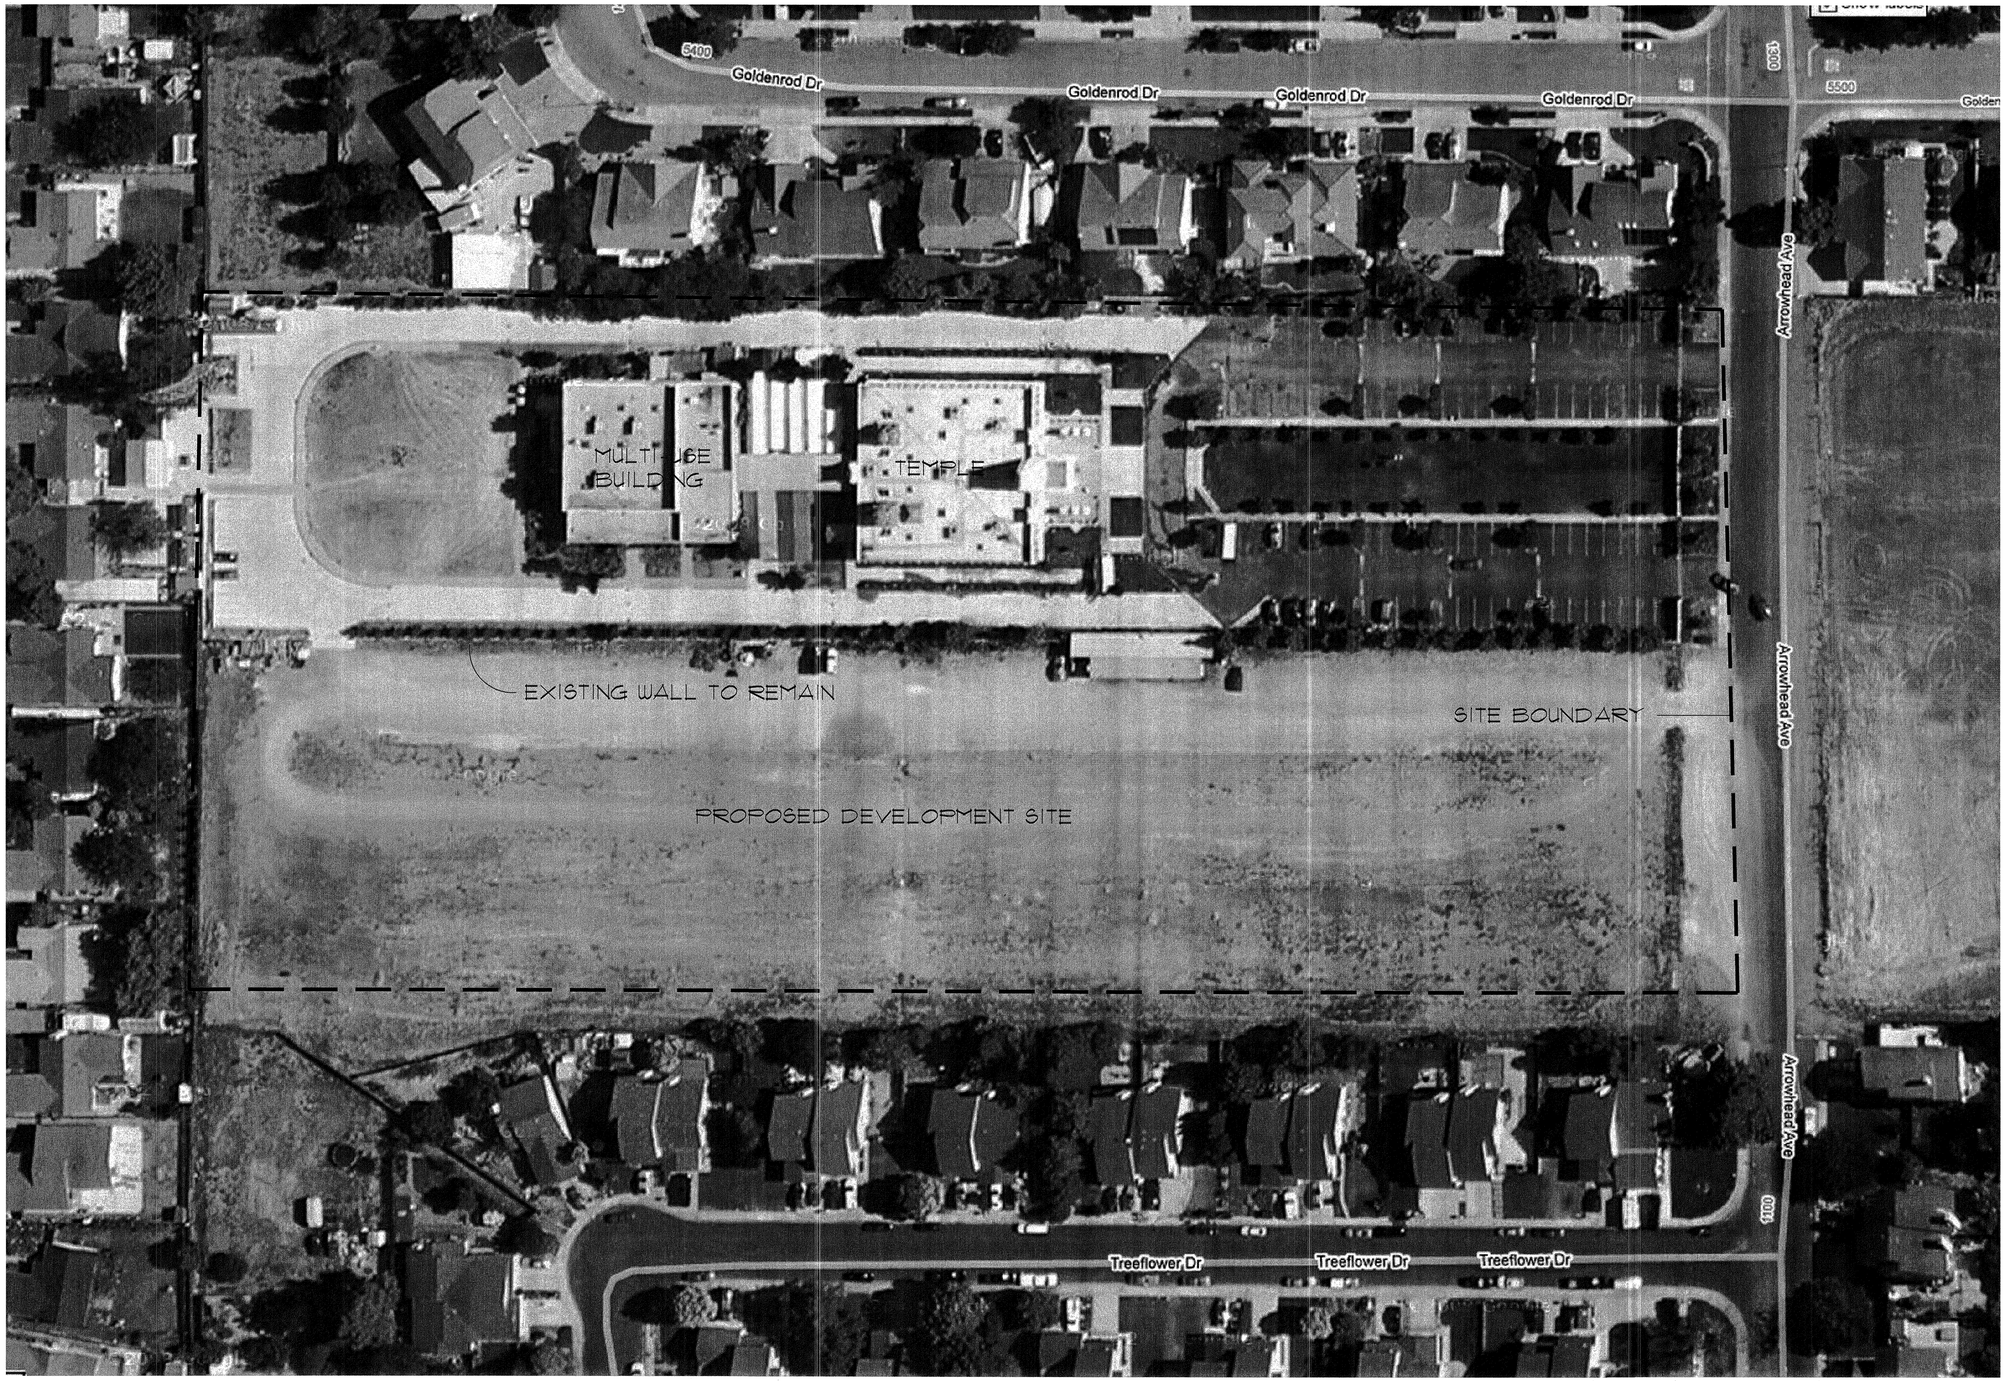

GATES & ASSOCIATES
LANDSCAPE ARCHITECTURE
LAND PLANNING URBAN DESIGN

2671 CROW CANYON RD, SAN RAMON, CA. 94583
TEL: 925.736.8176 FAX: 925.838.8901
WWW.DGATES.COM

HINDU COMMUNITY AND CULTURAL CENTER

LIVERMORE, CA

REVISION:	DESCRIPTION:	DATE:

REGISTERED LANDSCAPE ARCHITECT
DAVID GATES - No. 3836
Signature
Date
L.A.
STATE OF CALIFORNIA

PROJECT NAME:	HCCC
PROJECT NUMBER:	P3876
PROJECT FILE:	
DRAWN:	AC
CHECK:	DG, JC
DATE:	08/14/2009

SCALE: N.T.S.

EXISTING LANDSCAPE CONDITIONS

L1.2

PROJECT NORTH OF SHEETS