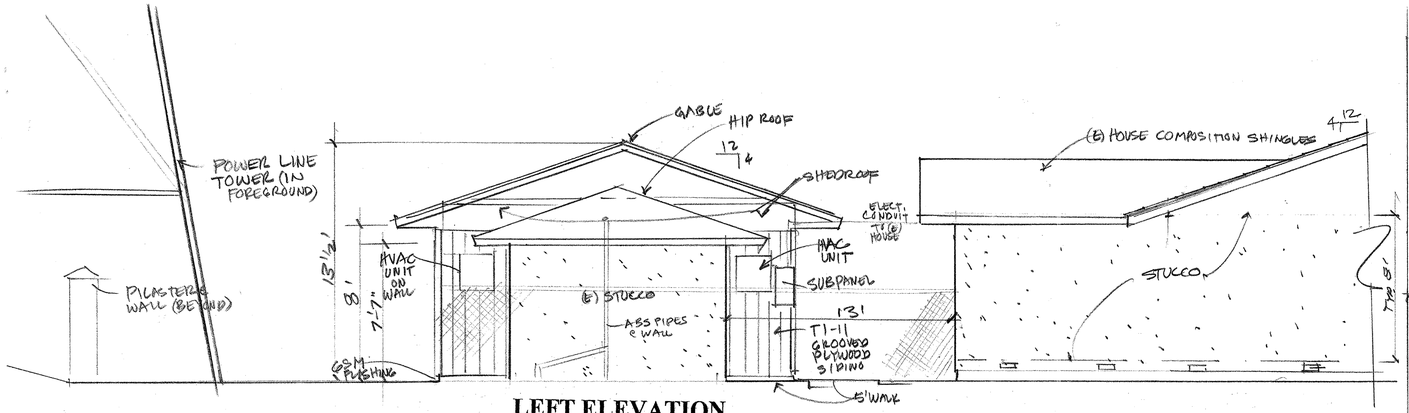

LEFT ELEVATION
SCALE: ¼" = 1' – 0"

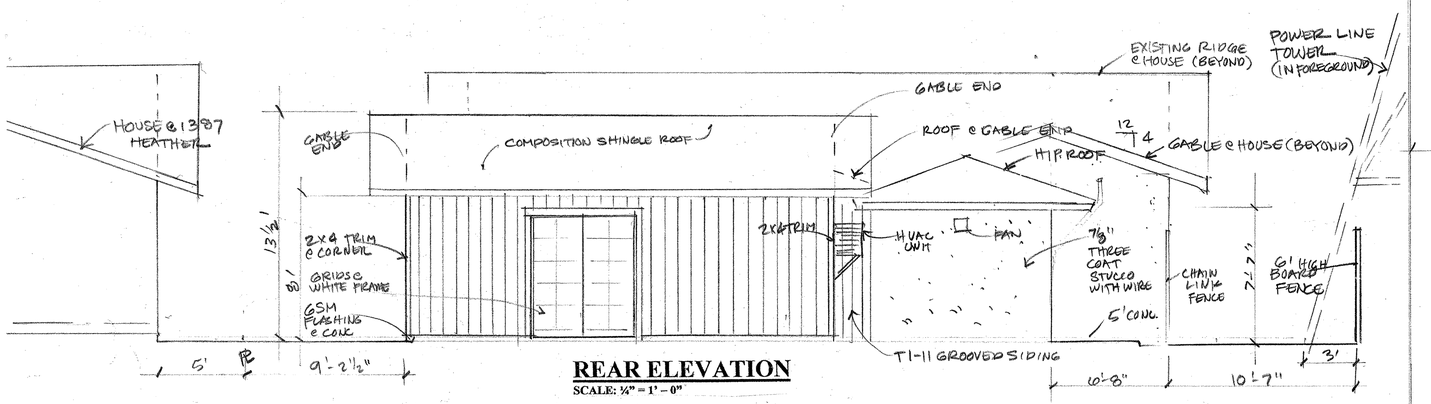

REAR ELEVATION
SCALE: ¼" = 1' – 0"

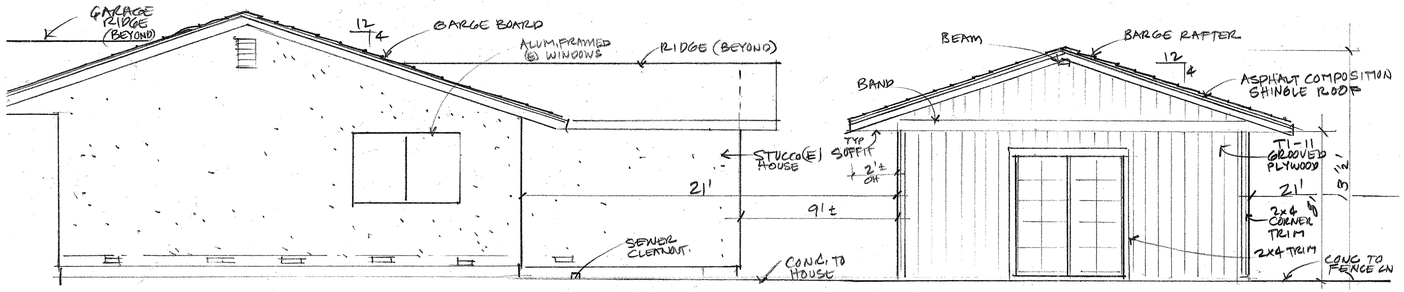

RIGHT ELEVATION
SCALE: ¼" = 1' – 0"

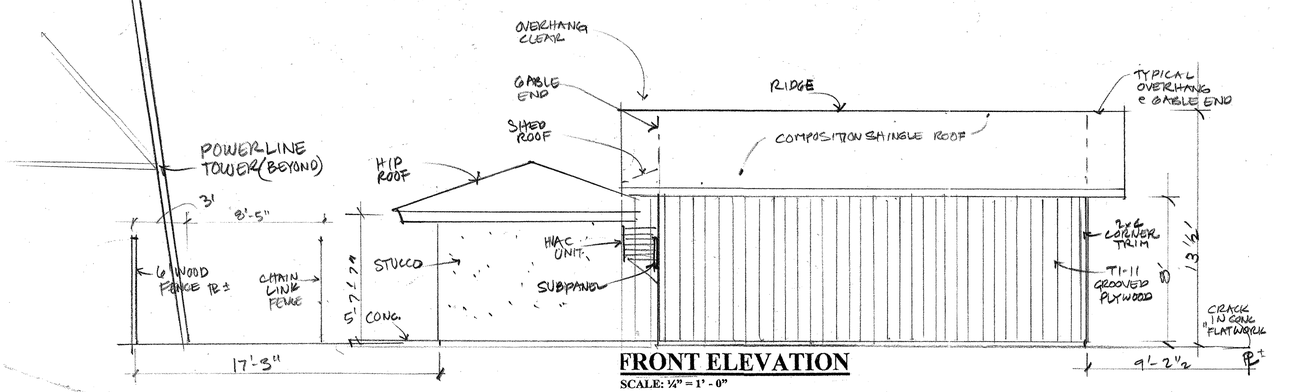

FRONT ELEVATION
SCALE: ¼" = 1' - 0"

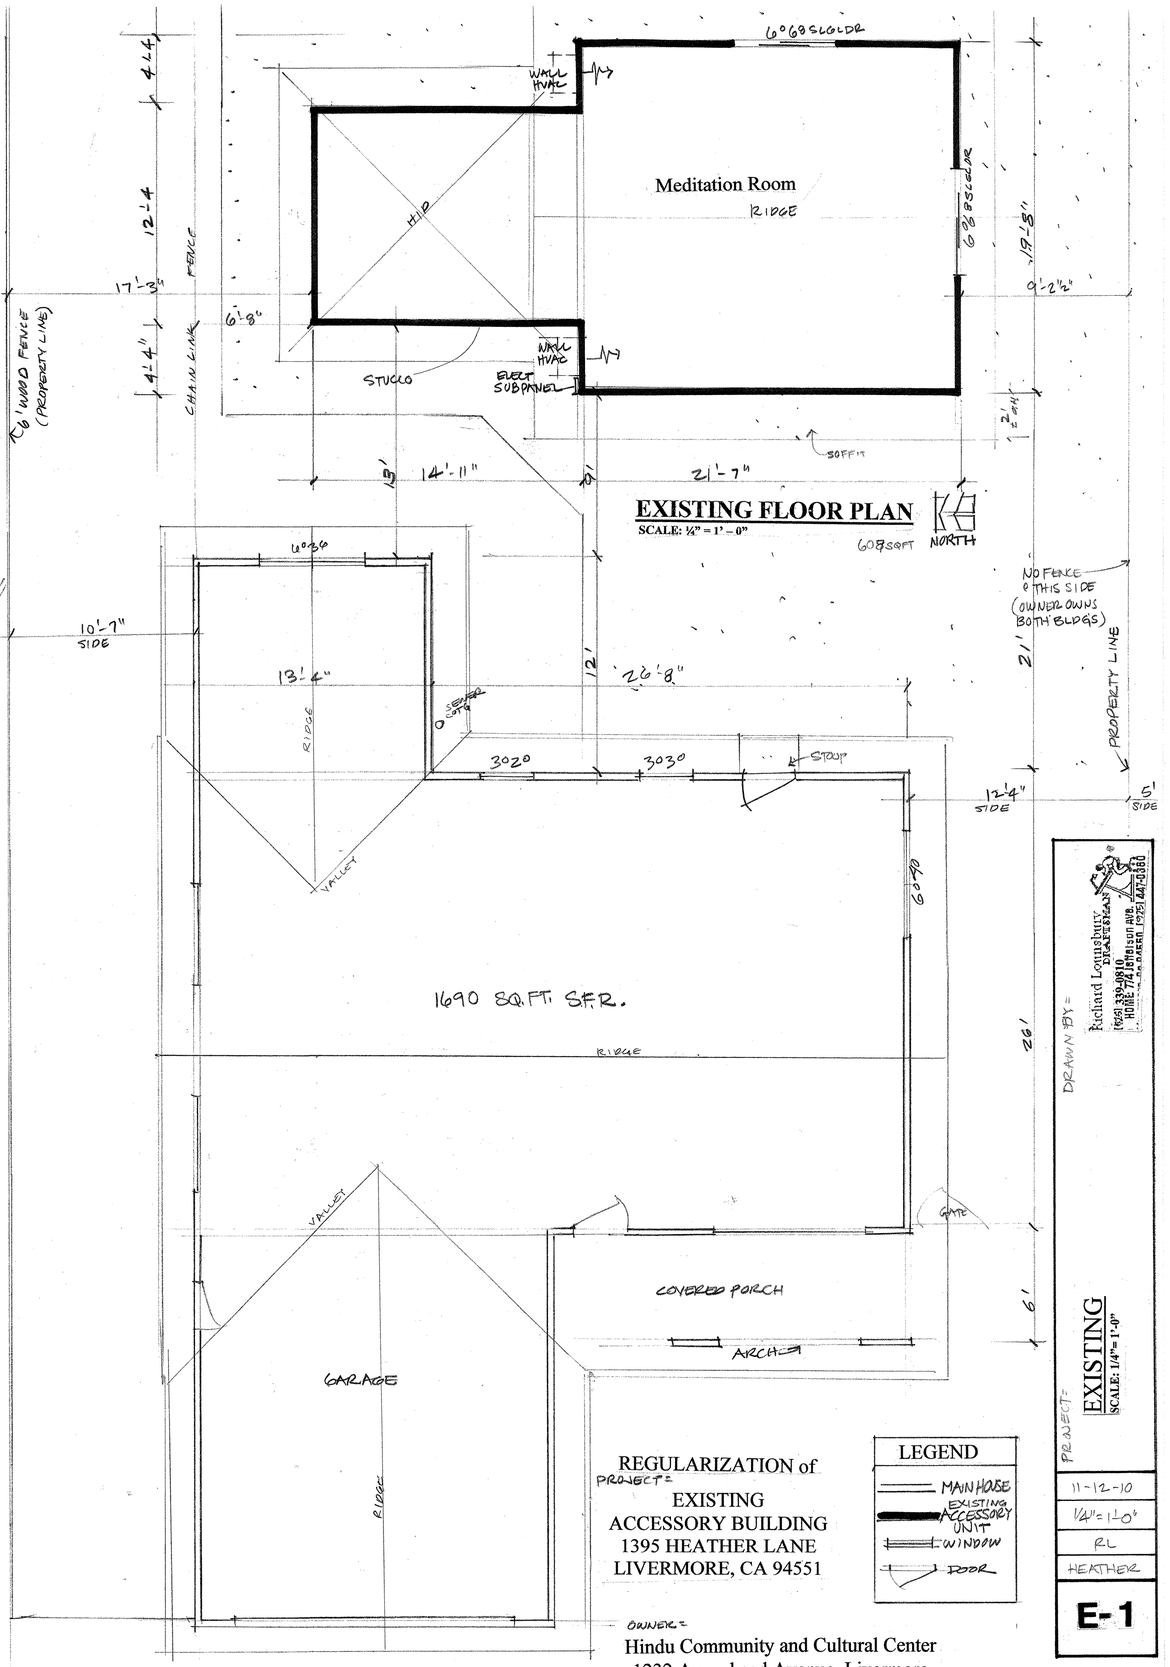

EXISTING FLOOR PLAN
SCALE: ¼" = 1' – 0"

608 SQFT

NORTH

REGULARIZATION of
PROJECT:
EXISTING
ACCESSORY BUILDING
1395 HEATHER LANE
LIVERMORE, CA 94551

LEGEND
- MAIN HOUSE
- EXISTING ACCESSORY UNIT
- WINDOW
- DOOR

OWNER:
Hindu Community and Cultural Center
1232 Arrowhead Avenue, Livermore

Richard Lonsbury
DRAFTSMAN
(650) 339-0810
HOME 774 18th AVE SF
CELL 2 BRIDGE PKWY (415) 686

DRAWN BY:

PROJECT:
EXISTING
SCALE: 1/4" = 1'-0"

11-12-10
1/4" = 1'-0"
RL
HEATHER

E-1