PARKING SPACE COUNT

EXISTING	
REGULAR	103
HANDICAP	4
TOTAL	107
PHASE I	
REGULAR	94
COMPACT	42
HANDICAP	12
TOTAL	148
PHASE II	
REGULAR	76

1"=30'

30 20 10 0 30 60

SCALE IN FEET

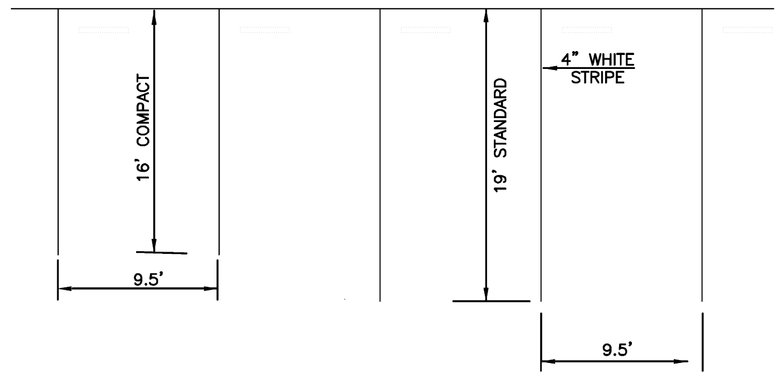

PARKING STRIPING DETAIL

N.T.S.

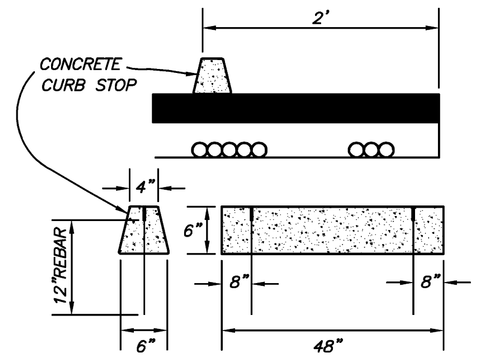

CONCRETE CURB STOP DETAIL

N.T.S.

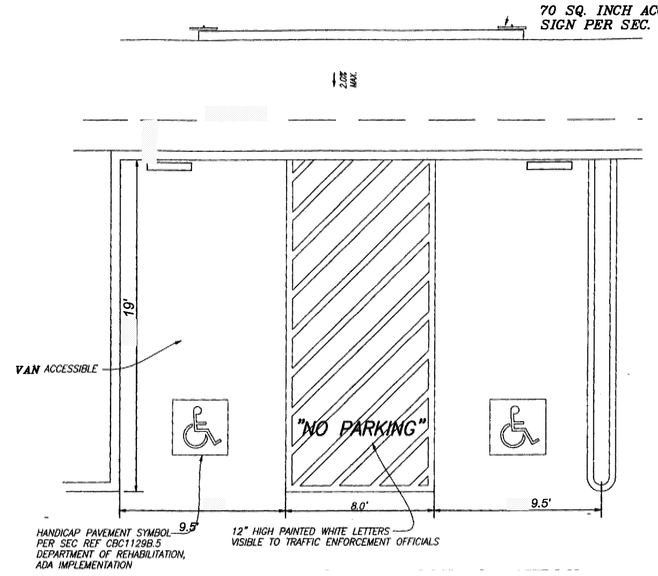

HANDICAP PARKING DETAIL

N.T.S.

EXISTING P.G.&E. GAS PIPELINE AND TOWERLINE EASEMENT

EX. P.G.&E. TOWER

PHASE I-A / STORAGE & MISC. 1,334± SQ.FT.

PHASE II MULTI-PURPOSE ROOM 8,566± SQ.FT.

EXISTING FACILITIES TO REMAIN

BLDG. 'B' — EXISTING ASSEMBLY HALL BLDG. FF 99.08

BLDG. 'A' — EXISTING TEMPLE BUILDING FF 101.84

A.P.N. 099B-5125-005-04

PHASE I-A - KITCHEN 6,405± SQ.FT

REMOVE & RECONSTRUCT EXISTING IMPROVEMENTS TO COINCIDE WITH EMERGENCY ACCESS

EMERGENCY ACCESS

RELOCATED LIGHT

COMPOST AREA

TRASH ENCL.

BLDG. 'D' — PHASE II PROPOSED MULTI-PURPOSE BUILDING 7,800± SQ.FT.

FUTURE ATRIUM

BIKE RACK (TYPICAL)

BLDG. 'C' — PHASE I PROPOSED ADMINISTRATION BUILDING 7,800± SQ.FT.

A.P.N.: 099B-5125-005-06

PHASE II PARKING SPACES (76)

A.P.N.: 099B-5125-008-05

20' CITY PARCEL

ARROWHEAD AVENUE

A.P.N. 099B-5100-007-01

C-5

PARKING LAYOUT EXHIBIT

HINDU COMMUNITY and CULTURAL CENTER
1232 ARROWHEAD AVENUE

LIVERMORE ALAMEDA COUNTY CALIFORNIA

JAMES E. DIGGINS R.C.E. 27818
RENEWAL DATE: 03/31/10

#	REVISIONS	DATE

DeBolt Civil Engineering
811 San Ramon Valley Boulevard
Danville, California 94526
Tel: 925/837-3780
Fax: 925/837-4378

P:\P06309\C5-PK-layout.dwg 8/14/09 18:51

Date: 8/14/09
Scale: 1" = 30'
By: JED / kl
Job No: 06309